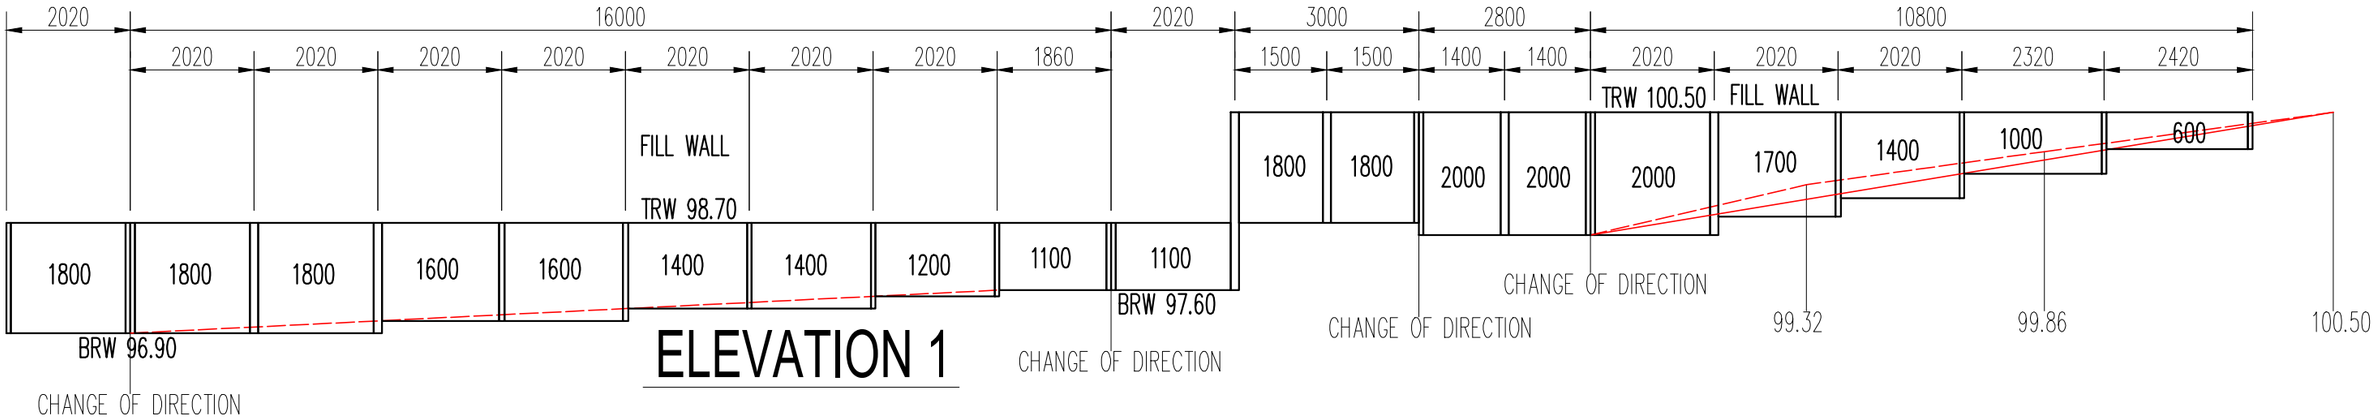

ELEVATION 1

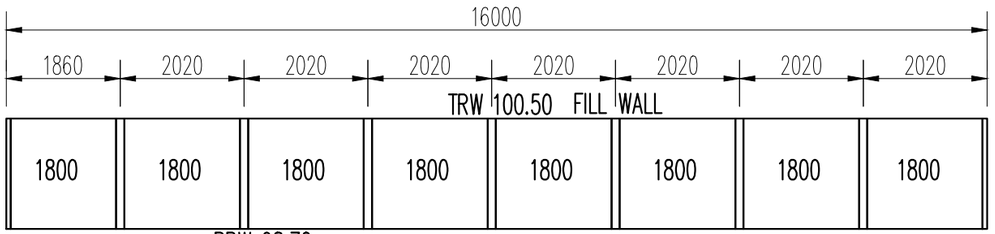

ELEVATION 2

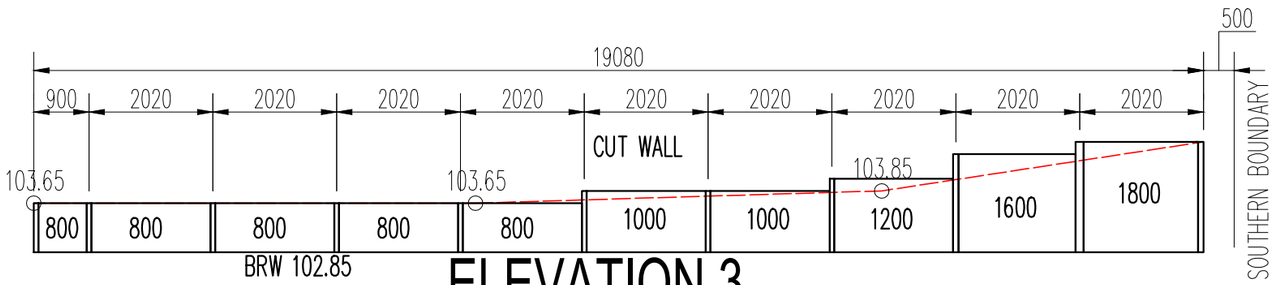

ELEVATION 3

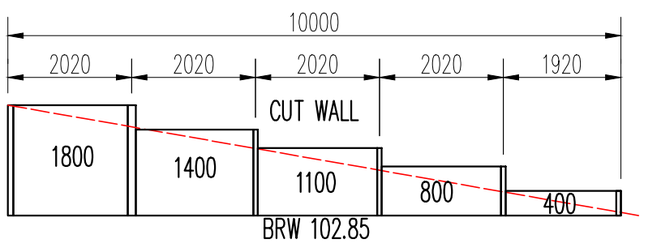

ELEVATION 4

0.00 2.0m 4.0m 6.0m

SCALE: 1:100 @ A3

NOTE: PATTERNED SLEEPERS

Fresh Construction

CLIENT:	
LOCATION:	
QUOTE NO.	
DRAWN BY:	
CHECKED BY:	
APPROVED BY:	
DATE:	25-01-2022
SHEET NO.	2 OF 3
REVISION NO.	1.00