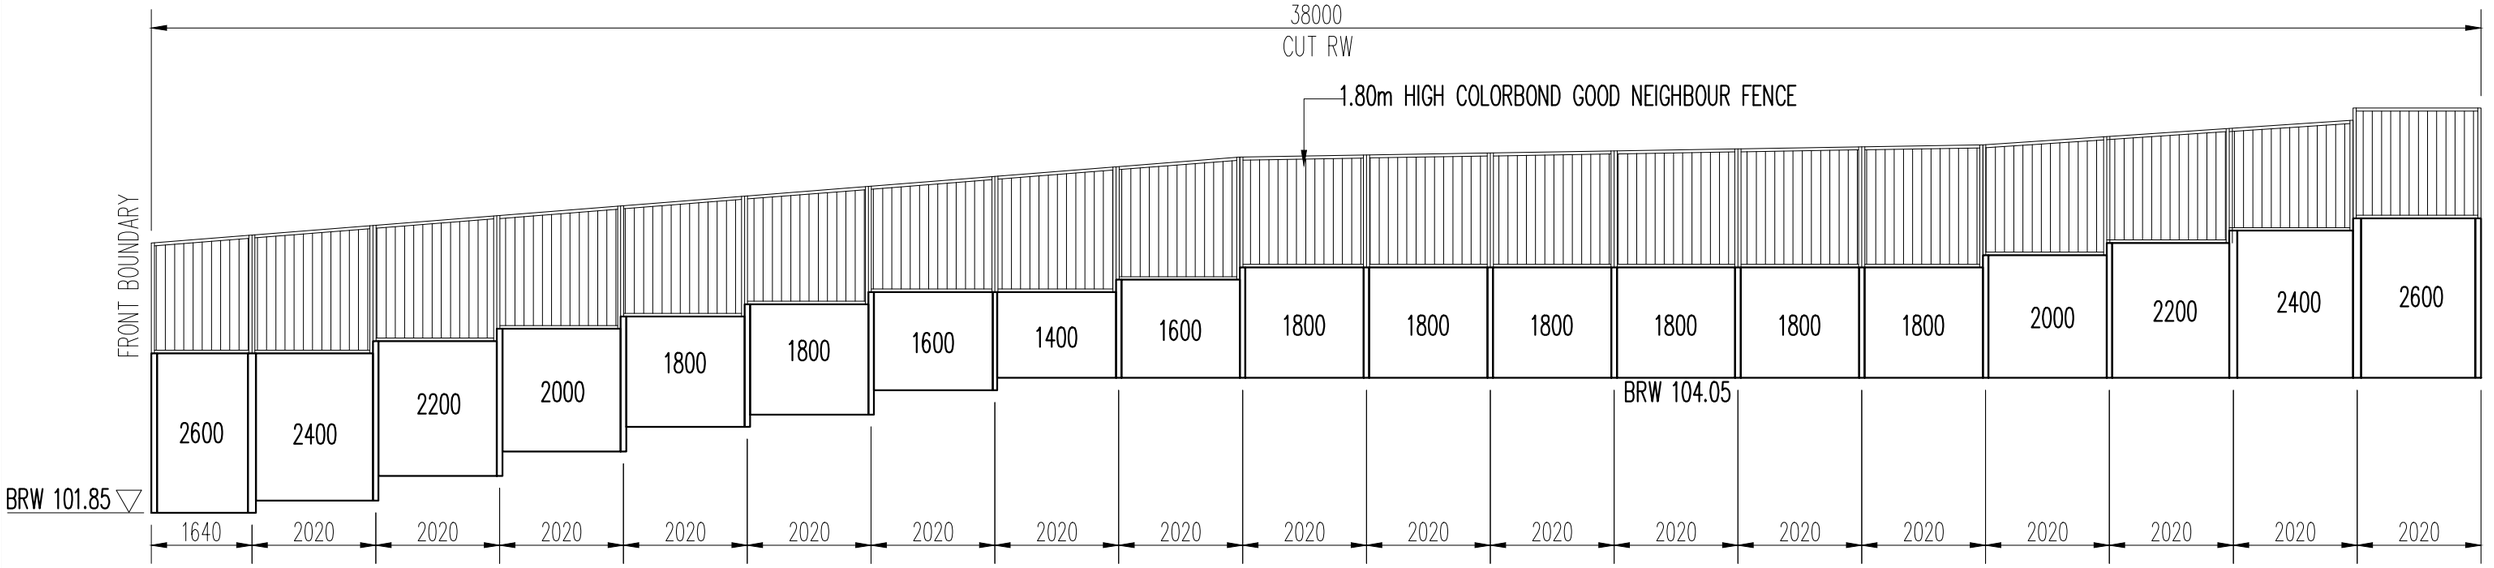

ELEVATION 1

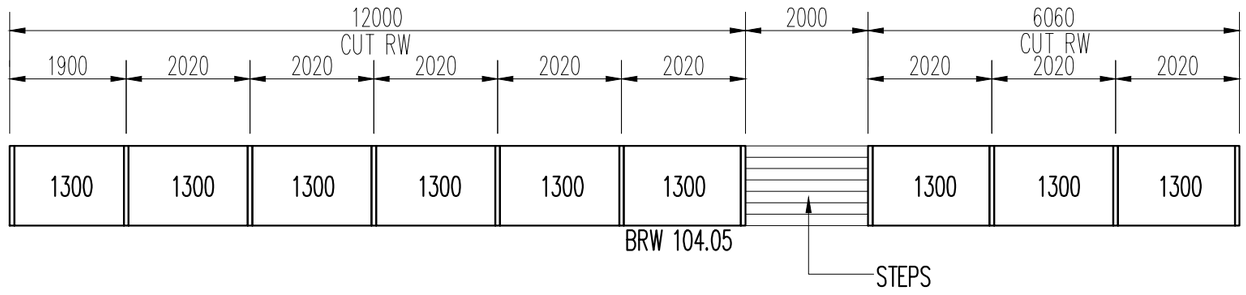

ELEVATION 2

0.00 2.0m 4.0m 6.0m

SCALE: 1:100 @ A3

Fresh Construction

CLIENT:	
LOCATION:	
QUOTE NO.	
DRAWN BY:	
CHECKED BY:	
APPROVED BY:	
DATE:	
SHEET NO.	
REVISION NO.	